FLOOR & CEILING PLAN LEGEND

ROOM NAME
ROOM NUMBER

(101) DOOR NUMBER

(A) PARTITION TYPE

PHONE/DATA PORT

OUTLET 18" A.F.F.

GFI GROUND FAULT INTERRUPT RECEPTACLE

D DEDICATED DUPLEX RECEPTACLE

STANDARD QUAD RECEPTACLE

D DEDICATED QUAD RECEPTACLE (HEIGHT AS INDICATED)

BPI J BOX WITH 3 CIRCUITS (ONE DEDICATED FOR COMPUTERS) FOR USE W/HAWORTH BASE FEED

PP J BOX WITH 3 CIRCUITS (ONE DEDICATED FOR COMPUTERS) FOR USE W/HAWORTH POWER POLE

CP COMMUNICATION POLE TO BE INSTALLED BY FURNITURE INSTALLER.

LOCATION FOR DATA/COMMUNICATIONS -PROVIDE TWO GANG J BOXES W/SINGLE PLASTER RING W/PULL STRING @ 18" CL. A.F.F.

PHONE JACK

DOORBELL @ 44" A.F.F.

CHIME FOR DOORBELL @90' A.F.F. (7'-6") NOTE: MORE THAN ONE CHIME MAY BE INDICATED.

E EXISTING ITEM TO BE FIELD VERIFIED.

EXIT LIGHT

NEW OR RELOCATED DOOR & FRAME

EXISTING DOOR TO REMAIN

EXISTING DOOR TO BE REMOVED

NEW WALL CONSTRUCTION

EXISTING WALL CONSTRUCTION

EXISTING WALL TO BE REMOVED

CEILING GRID W/2X4 ACOUSTIC CEILING TILES

CEILING GRID W/2'X2' VINYL FACED CEILING TILES

F.E. SURFACE MOUNTED FIRE EXTINGUISHER

$ SINGLE POLE SWITCH

$$ DOUBLE WALL SWITCH

$D DIMMER SWITCH

$3 3-WAY SWITCH

FEC FIRE EXTINGUISHER CABINET

EXHAUST FAN

INTERIOR PARTITION TYPES

TAG	STUD TYPE	STUD HEIGHT	INSULATION	VAPOR BARRIER	NOTED SIDE SURFACE MATERIAL	NOTED SIDE SURFACE HEIGHT	OPPOSITE SIDE SURFACE MATERIAL	OPPOSITE SIDE SURFACE HEIGHT
A	2X4 WOOD STUDS 16" o.c.	TO DECK - (13'-10" +/-)	SOUND BATT	----	5/8" GYPSUM WALLBOARD	TO DECK - (13'-10" +/-)	5/8" GYPSUM WALLBOARD	TO DECK - (13'-10" +/-)
B	2X4 WOOD STUDS 16" o.c.	TO DECK - (13'-10" +/-)	----	----	5/8" GYPSUM WALLBOARD	TO DECK - (13'-10" +/-)	5/8" GYPSUM WALLBOARD	TO DECK - (13'-10" +/-)
C	2X4 WOOD STUDS 16" o.c.	TO DECK - (13'-10" +/-)	SOUND BATT	----	5/8" GYPSUM WALLBOARD	TO DECK - (13'-10" +/-)	----	----
D	2X4 WOOD STUDS 16" o.c.	TO DECK - (13'-10" +/-)	----	----	5/8" GYPSUM WALLBOARD	TO DECK - (13'-10" +/-)	----	----
E	2X4 WOOD STUDS 16" o.c.	42" A.F.F.	----	----	5/8" GYPSUM WALLBOARD	42" A.F.F.	----	----
F	2X6 WOOD STUDS 16" O.C.	TO DECK - (13'-10" +/-)	SOUND BATT	----	5/8" GYPSUM WALLBOARD	12'-8" +/-	5/8" GYPSUM WALLBOARD	TO DECK - (13'-10" +/-)
G	2X4 WOOD STUDS 16" O.C.	TO DECK - (10'-6" +/-)	SOUND BATT	----	5/8" GYPSUM WALLBOARD	----	----	----

1. ALL EXPOSED GYPSUM WALL BOARD SHALL BE TYPE X AND SHALL BE TAPED & COATED SMOOTH, READY FOR PAINT.
2. USE MOISTURE RESISTANT WALL BOARD AT ALL WET WALL LOCATIONS.

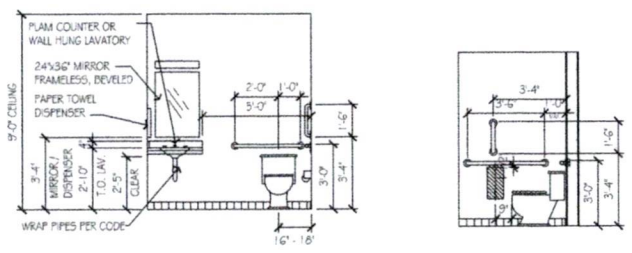

ADA TOILET ROOM MOUNTING HEIGHTS
1/4"=1'-0"

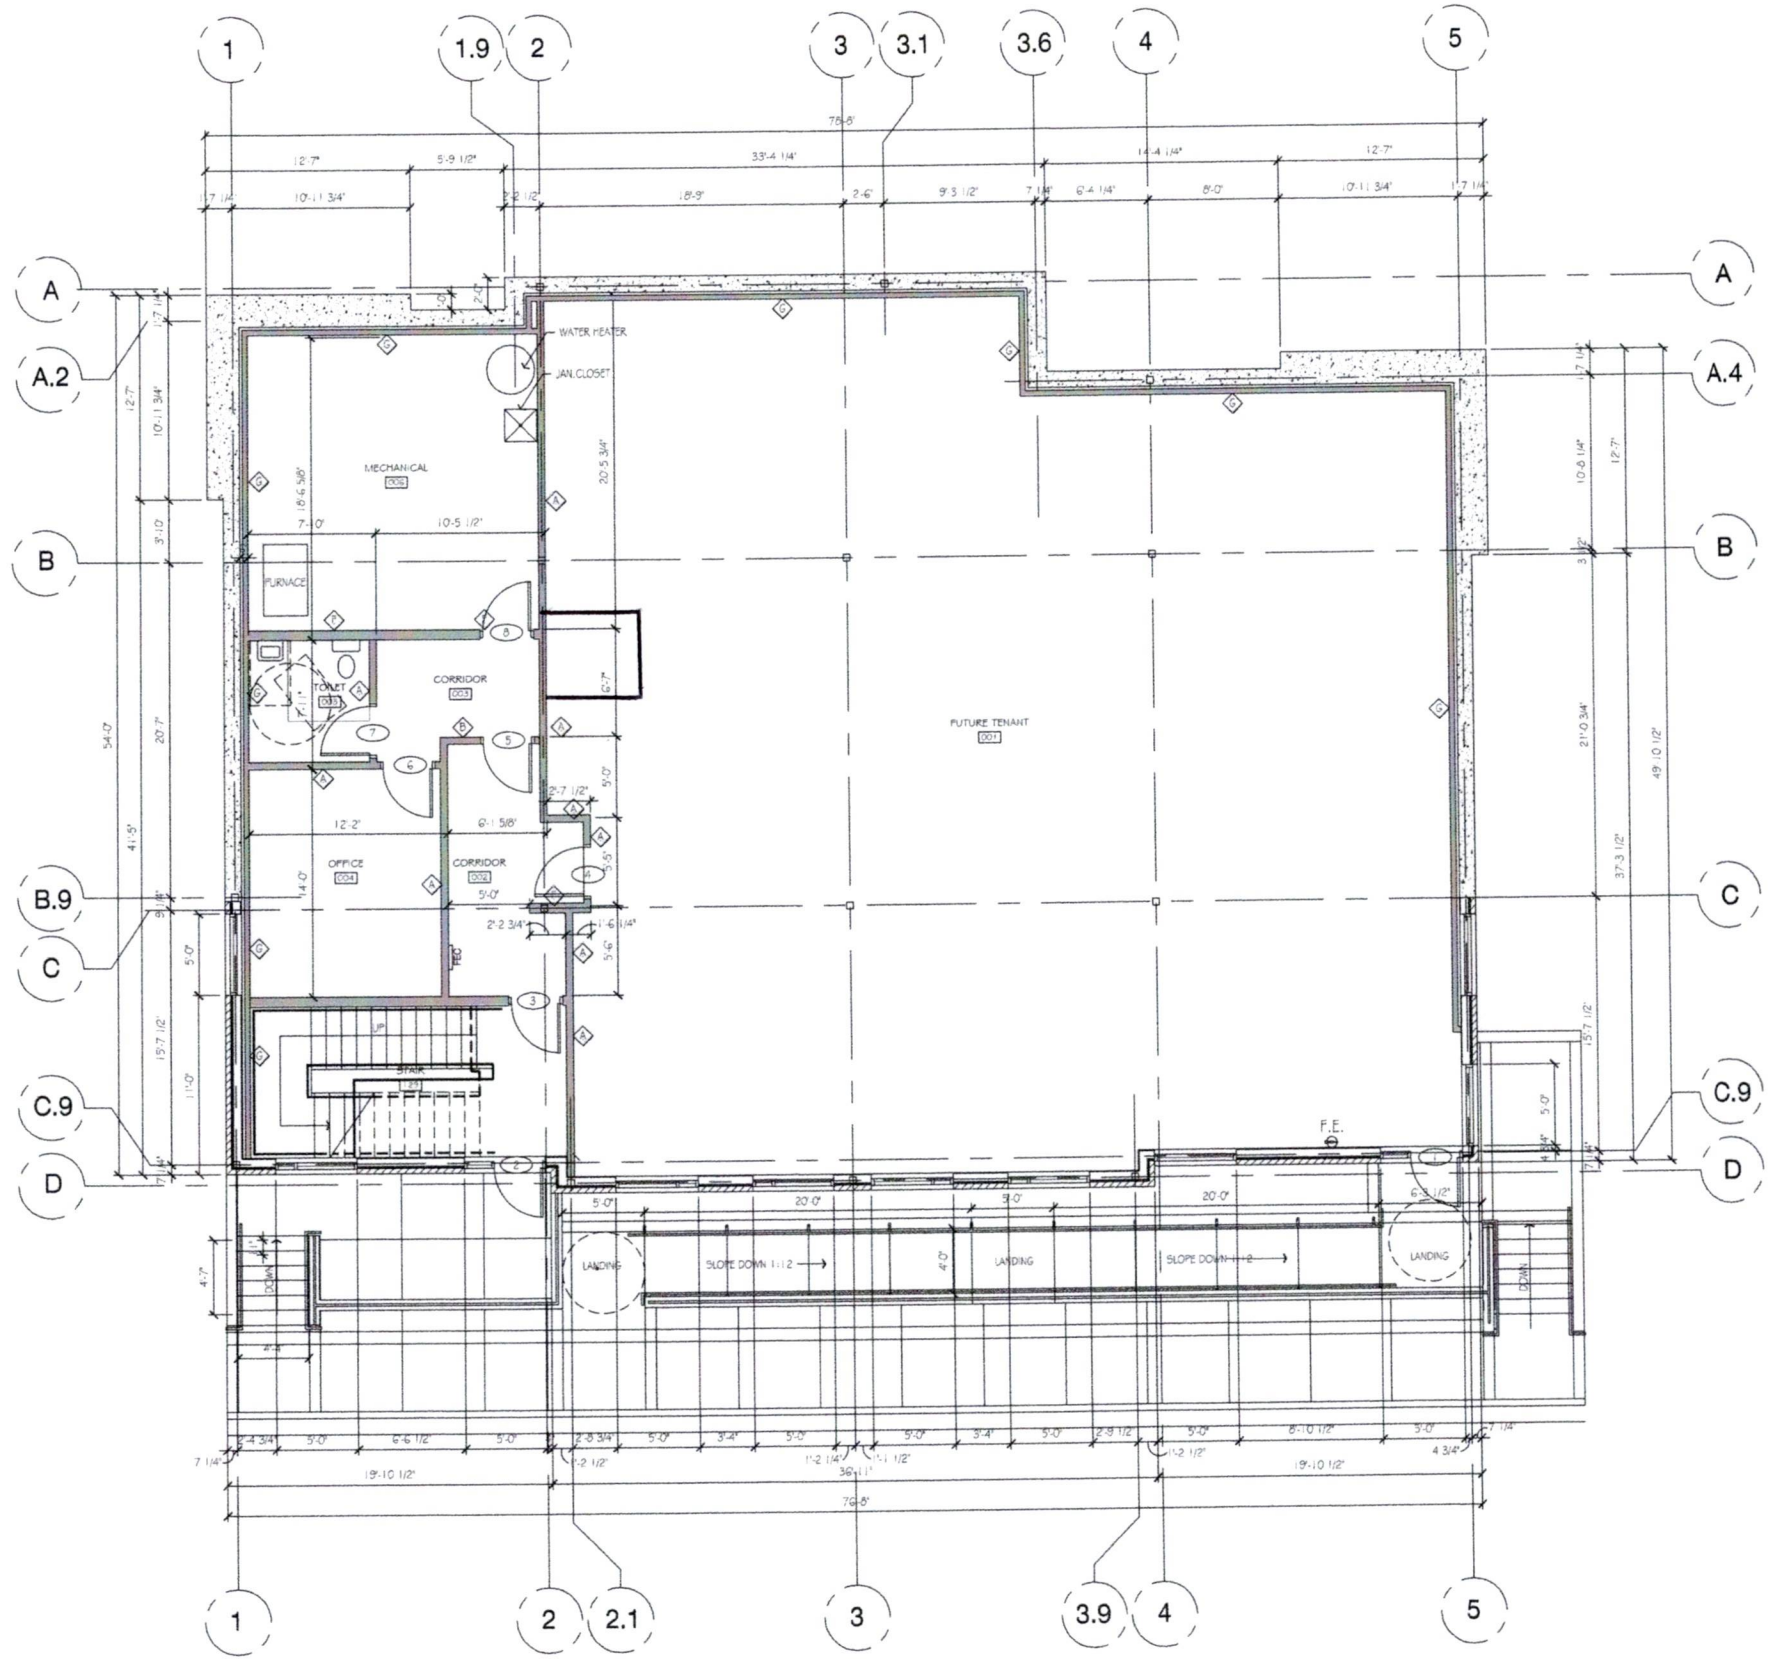

Lower Floor Plan
3/16"=1'-0"

RAPOSA DESIGN
12690 W. GREENBRIAR L
NEW BERLIN, WI 5315
PH : (262)751-5221
FAX: (262)754-4058
RAPOSADESIGN@GMAIL.C

COPYRIGHT RAPOSA DESIGN, 2017 ALL RIGHTS RESER
THIS DRAWING IS NOT TO BE REPRODUCED, CHANGED, C
OR ASSIGNED TO ANY THIRD PARTY IN ANY FORM OR M
WITHOUT FIRST OBTAINING THE EXPRESSED W
PERMISSION OF RAPOSA DESIGN. THE CLIENT AGRE
INDEMNIFY AND HOLD RAPOSA DESIGN HARMLESS FRO
DAMAGES, LIABILITY, OR COST, INCLUDING ATTORNEY
AND COSTS OF DEFENSE ARISING FROM ANY CHANG
ALTERATIONS MADE BY ANYONE OTHER THAN RAPOSA
OR FROM ANY REUSE OF THE DRAWINGS OR DATA W
THE PRIOR WRITTEN CONSENT OF RAPOSA DESIGN.

Oakbrook Dental
2121 W. Washington Rd.
West Bend, WI

SHEET TITLE
Lower FLoor Plan, Details
Schedules

DATE OF ISSUE 07/15/202

SYMBOL	REVISION DESCRIPTION

JOB:
DRAWN:
CHECKED:
DATE:

SHEET:
A1.0